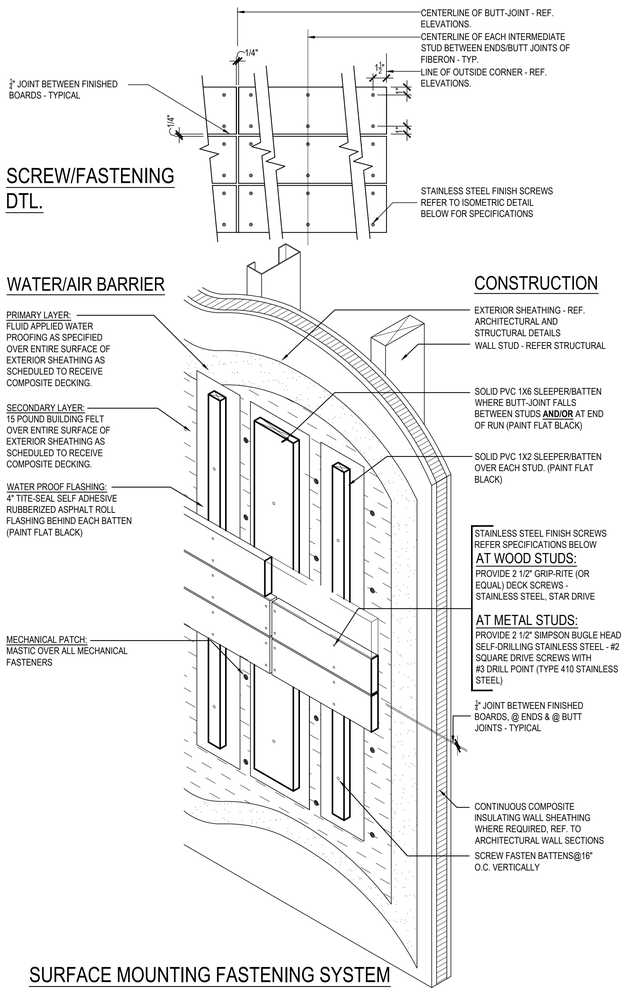

SCREW/FASTENING DTL.

SURFACE MOUNTING FASTENING SYSTEM

COMPOSITE DECK FASTENING & WATER PROOFING | 3
Scale= 1 1/2" = 1'-0" | A-201

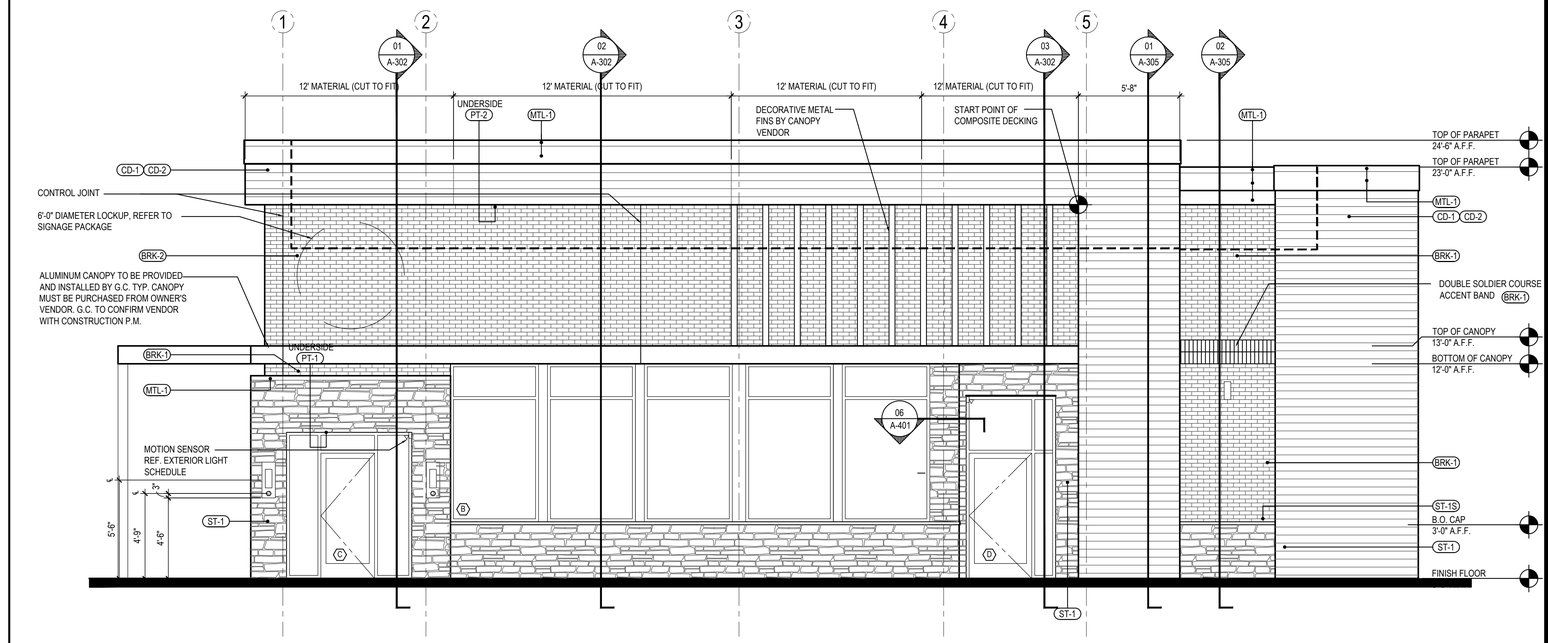

*SEE SHEET A-200 FOR EXTERIOR FINISH SCHEDULE

WEST ELEVATION | 2
Scale= 1/4" = 1'-0" | A-201

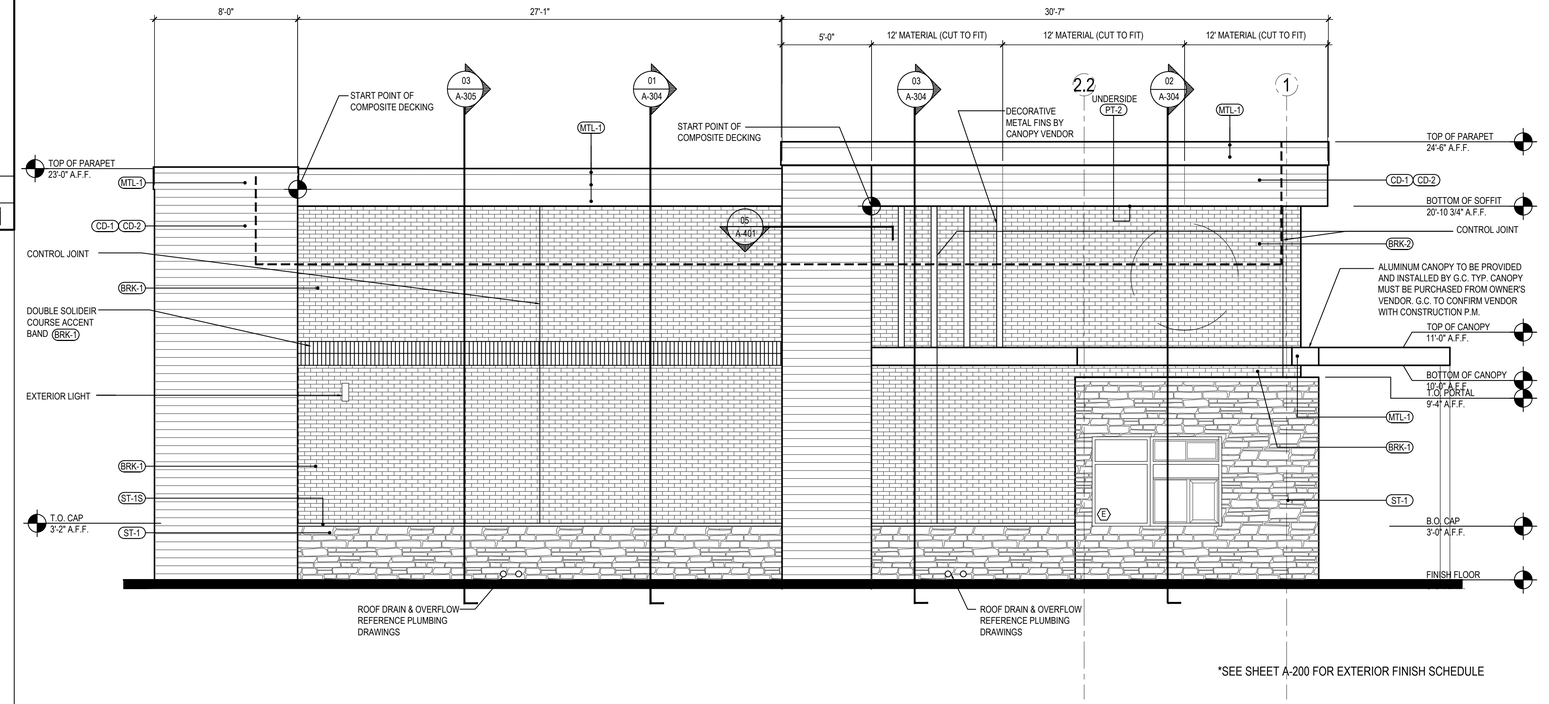

*SEE SHEET A-200 FOR EXTERIOR FINISH SCHEDULE

EAST ELEVATION | 1
Scale= 1/4" = 1'-0" | A-201

PANDA EXPRESS, INC.
1683 Walnut Grove Ave.
Rosemead, California
91770
Telephone: 626.799.9898
Facsimile: 626.372.8288

All ideas, designs, arrangement and plans indicated or represented by this drawing are the property of Panda Express Inc. and were created for use on this specific project. None of these ideas, designs, arrangements or plans may be used by or disclosed to any person, firm, or corporation without the written permission of Panda Express Inc.

REVISIONS:

ISSUE DATE:

	STATE PERMIT	06.07.21

DRAWN BY: CSW

PANDA PROJECT #: D8060
ARCH PROJECT #: JCDT20-0240

AMY LYNN CONTI REGISTERED No. AR12000032 STATE OF INDIANA ARCHITECT
6/7/21

NORR
ARCHITECTS ENGINEERS PLANNERS

PANDA EXPRESS
TRUE WARM & WELCOME
390 W Spring Mill Pointe Dr.
Westfield, IN 46074

A-201
EXTERIOR ELEVATIONS

TRUE WARM & WELCOME 2300 R5